


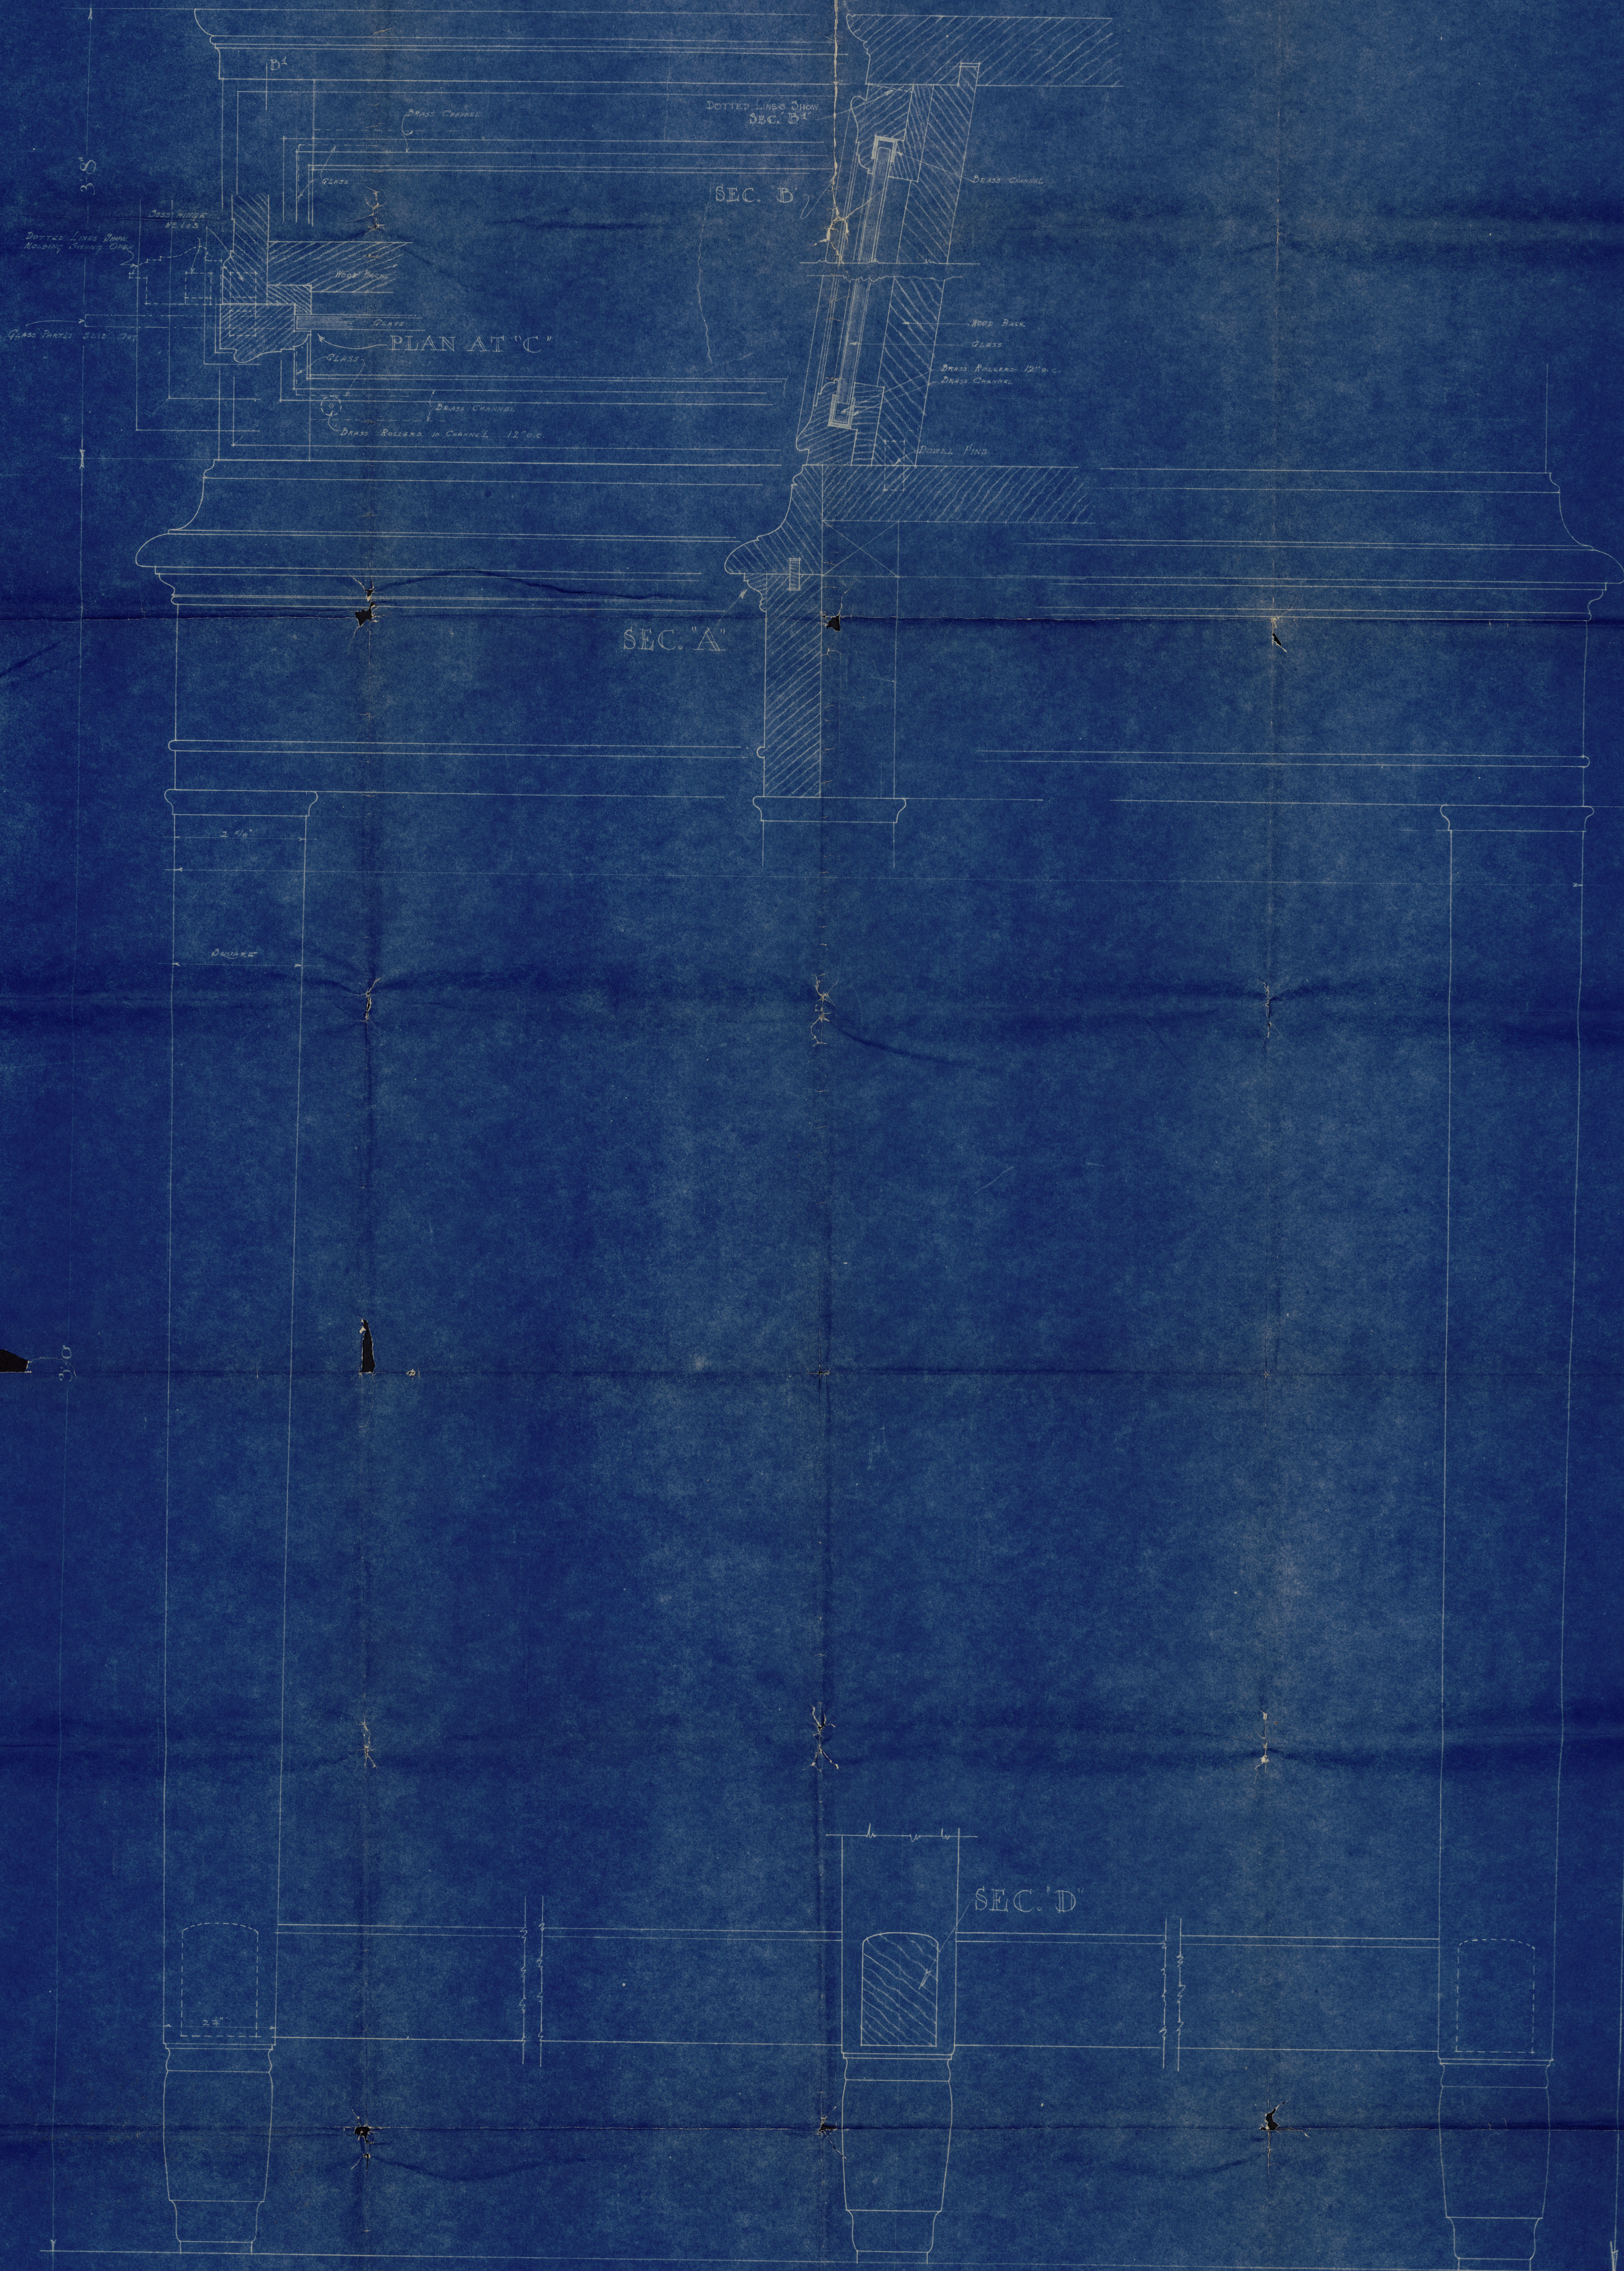

ELEVATION

OPPOSITE SIDE SIMILAR

SIDE VIEW

Scale 1/4" = 1 Foot

DETAILS OF TABLE & EXHIBIT CASE FOR ETCHINGS			
Scale 1/4" = 1 Foot			
DRAWN BY	W.A.	DATE	10-27-19
ORDER	596	CORCORAN GALLERIES	WASHINGTON - D.C.
CHECKED		REVISIONS	FILE
APPROVED		CHARLES A. PLATT	ARCHITECT
		101 PARK AVENUE, NEW YORK	